SITE ACTIVITY

1" = 40'-0"

MEASURES 1" IF PRINTED CORRECTLY

ACE MENTOR PROGRAM
ARCHITECTURE • CONSTRUCTION • ENGINEERING

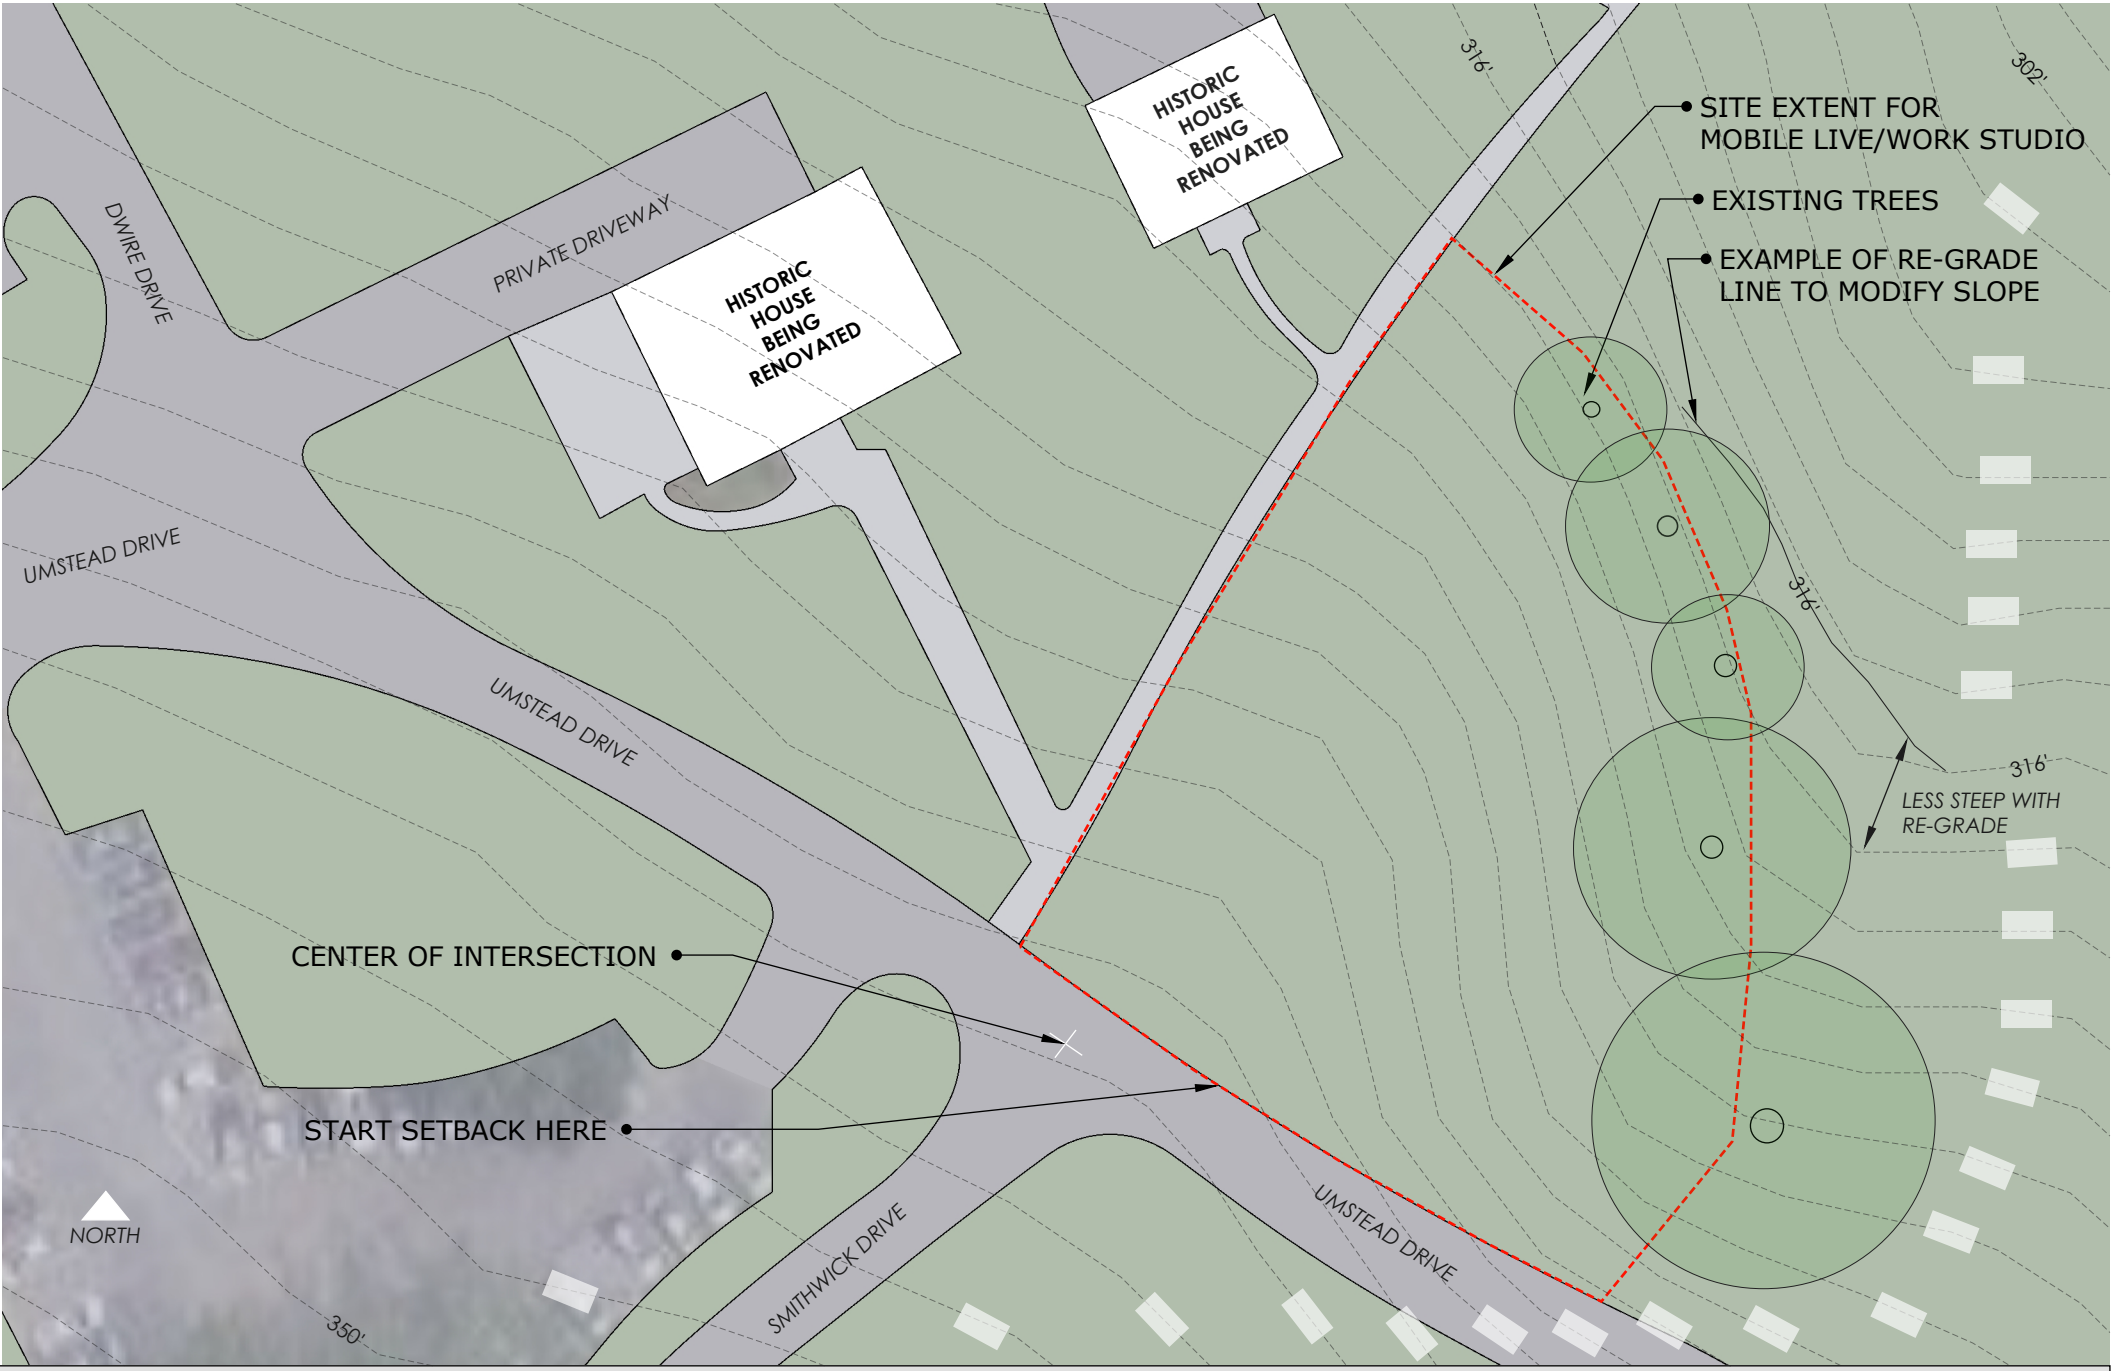

1) FILL IN EXISTING GRADE ELEVATIONS BASED ON PROVIDED NUMBERS.

2)PROVIDE A 20' SETBACK FROM UMSTEAD DRIVE

3)CUT OUT A PIECE OF PAPER THE SIZE OF YOUR BUILDING TO SCALE AND PLACE ON SITE

4)PROVIDE A 15' WIDE DRIVEWAY AND CURB CUT AT LEAST 50' SOUTHEAST OF INTERSECTION. PARKING FOR 2 CARS(10' LENGTH 18' WIDE)